FilmL.A., Inc.
6255 W Sunset Blvd, 12th Floor
Hollywood, CA 90028
t: (213)977-8600 - f: (213)977-8601
www.filmla.com

Summary Information

Permit No: F00135937-A **Type of Permit:** FILMING **Release Date:** 05/14/2018

Production Company BLUE BLUES PRODUCTIONS LLC BIG LITTLE LIES

Insured Company Name BLUE BLUES PRODUCTIONS LLC BIG LITTLE LIES

Contact Phone No. 1 323-850-2839
Contact Phone No. 2 424-238-4507
Fax
Address 2500 BROADWAY, STE. 400
SANTA MONICA, California 90404

Production Title BIG LITTLE LIES SEASON 2

Type of Production TV Drama

Producer GREGG FIENBERG

Director ANDREA ARNOLD

1st AD KENDALL NICHOLS

Production Manager RON VECCHIARELLI

FilmL.A. Coordinator Nicole Tanker

Location Manager GREGORY ALPERT
Primary Phone Office - 888-581-6935
Secondary Phone Office - 310-388-3256

Location Assistant JP O'CONNOR
Primary Phone Mobile - 310-717-8251
Secondary Phone

Fees

FILMLA NON-REFUNDABLE FILM PERMIT RIDER FEE	$105.00

Total Permit Fee $105.00

Number of Locations 1

NOT A PERMIT

FilmL.A., Inc.
6255 W Sunset Blvd, 12th Floor
Hollywood, CA 90028
t: (213)977-8600 - f: (213)977-8601
www.filmla.com

Summary Information

Location

Permit Number	F00135937-A	**Location Manager**	GREGORY ALPERT
Production Company	BLUE BLUES PRODUCTIONS LLC BIG...	Primary Phone	Office - 888-581-6935
Insured Company	BLUE BLUES PRODUCTIONS LLC BIG...	Secondary Phone	Office - 310-388-3256
Production Title	BIG LITTLE LIES SEASON 2		

Location Address 124 South La Brea Ave, Los Angeles, CA, 90036

Location Type Studio

Prep Dates 4/3/2018 - 4/3/2018 07:00 - 22:00 1 day

Film Dates 4/4/2018 - 4/4/2018 07:00 - 23:00 1 day

Strike Dates 4/5/2018 - 4/5/2018 07:00 - 19:00

Open or Closed to the Public Closed

Generic Conditions

*LA CITY AND/OR LA COUNTY FIRE CHECKLIST ATTACHED TO FINAL PERMIT. THE PERMITEE IS RESPONSIBLE FOR COMPLETING CHECKLIST PRIOR TO FILMING ACTIVITY AT THIS LOCATION. NON COMPLIANCE MAY RESULT IN ASSIGNMENT OF A FIRE OFFICER.
Community Survey Obtained
Must Maintain 5' Clearance on Sidewalks/Walkways
Must maintain local/emergency access
No cast or crew parking on area streets
No interference with merchant activity.
Number of uniformed officers listed on the permit is a minimum requirement. Permittee remains responsible for deploying a sufficient number of uniformed officers to provide traffic and crowd control to ensure the safety of the film crew and the public.
Traffic control must be done in accordance w/MUTCD
Traffic Officers Required
Uniformed officers shall have a copy of the film permit in their possession and are required to confirm that all traffic control signage devices are in place.

Please see attached document La Brea btwn 1st St and 144 S La Brea ES Curb - Big Little Lies.pdf

Equipment on Location

Type	Quantity
10 Ton Truck	2
5 or 10 ton trucks	2
Cube Trucks	2
Generator	2
Honey Wagons	1

Personnel on Location

Type	Quantity
Cast	4
Crew	75
Extras	35
Off-Duty/Retired LAPD Officer(s)	2

NOT A PERMIT

FilmL.A., Inc.
6255 W Sunset Blvd, 12th Floor
Hollywood, CA 90028
t: (213)977-8600 - f: (213)977-8601
www.filmla.com

Summary Information — Location

Permit Number	F00135937-A	**Location Manager**	GREGORY ALPERT
Production Company	BLUE BLUES PRODUCTIONS LLC BIG...	Primary Phone	Office - 888-581-6935
Insured Company	BLUE BLUES PRODUCTIONS LLC BIG...	Secondary Phone	Office - 310-388-3256
Production Title	BIG LITTLE LIES SEASON 2		

Portable restrooms	2	Spot Check	1
Stakebed Trucks	5		
Vans	6		

Filming Activities Equipment on property; Equipment on sidewalk & street; Exterior establishing shots; Handheld equipment; Interior and exterior dialogue; Intermittent pedestrian control; Intermittent traffic control - 2 minute standard (except 0700-0900 hrs & 1500-1900 hrs);

Jurisdiction **Political:** Los Angeles City - Council District 05 **Police:** Los Angeles Police Department **Fire:** Los Angeles City

Thomas Guide **Page:** 633 **Grid:** D1

Coordinator Note PRODUCTION MUST TURN AROUND AND LOWER ALL DOT POSTINGS AT THE COMPLETION OF THEIR FILMING ACTIVITY.

Coordinator Note IT IS SUGGESTED TO TURN AROUND AND LOWER ANY LENGTH OF POSTING NOT NEEDED BY THE PRODUCTION.

Coordinator Note POSTED PARKING IS FOR PRODUCTION VEHICLES ONLY. PERSONAL VEHICLES ARE SUBJECT TO PARKING TICKETS IF IN THE POSTED PARKING AREA.

Coordinator Note Rider A extends filming hours

Parking

Base Camp	1041 N Formosa	**Crew Parking**	1041 N Formosa
Location Type : Other Location	Ave, Los Angeles, CA, 90046	Location Type : Other Location	Ave, Los Angeles, CA, 90046

NOT A PERMIT

Permit #E00135937-A

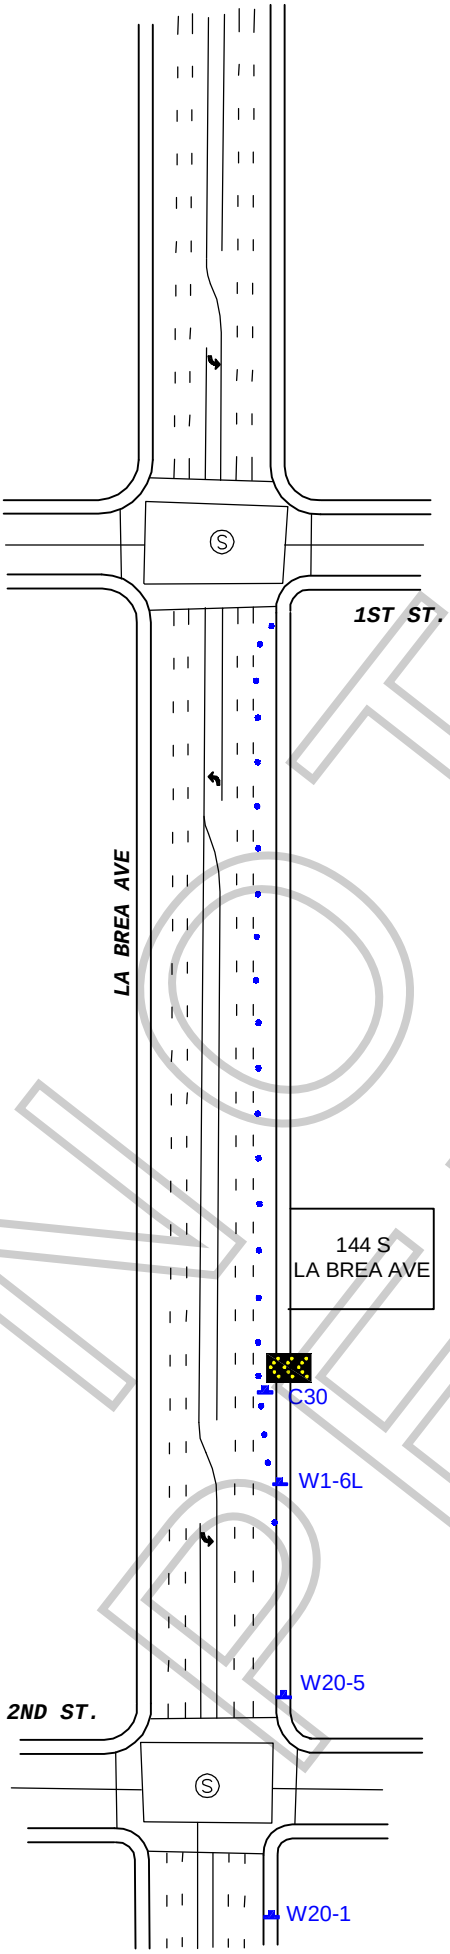

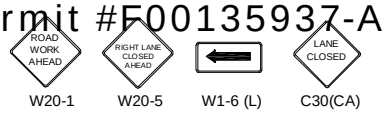

TRAFFIC SIGNAL
TRAFFIC CONE
TYPE I W/ SIGN
HIGH LEVEL WARNING DEVICE

ALL TRAFFIC CONTROL WILL BE INSTALLED TO MEET OR EXCEED THE MUTCD AND WATCH MINIMUM REQUIREMENTS

WORK ZONE TRAFFIC CONTROL PLAN GENERAL NOTES

1. DATE/TIME: FROM 4-4-18 05:00 HOURS TO 16:00 HOURS.

2. ALL SIGNING, STRIPING, AND TRAFFIC CONTROL DEVICES SHALL CONFORM TO THE (CURRENT) STATE OF CALIFORNIA DEPARTMENT OF TRANSPORTATION (CALTRANS) STANDARD PLANS AND STANDARD SPECIFICATIONS, CALIFORNIA MUTCD, AND ANY ADDENDUMS THERETO, AND AS SHOWN ON THESE PLANS, SYMBOLS AND ABBREVIATIONS USED ARE SHOWN ON CALTRANS STANDARD PLANS.
3. THERE WILL BE NO INTERFERENCE WITH TRAFFIC SIGNALS OR CROSSWALKS.
4. CONES WILL BE 28" MINIMUM HEIGHT AND HAVE REFLECTORIZED SLEEVES FOR NIGHT WORK.
5. POLICE WILL DIRECT TRAFFIC IF NECESSARY.

NOT A PERMIT

TCP FOR:
BIG LITTLE LIES S2

LOCATION:
E/S CURB - LA BREA AVE
BTWN 144 S LA BREA TO 1ST ST
CITY OF LOS ANGELES, CA

CONTACT:
JP O'CONNOR
PH# 323.251.1091

JCL TRAFFIC SERVICES
(213) 622-9775
C31-CA Lic # 805357

DATE	REVISIONS	DRAFTER: EDY RAMIREZ
		SCALE: N.T.S.
		FILM LA: NICOLE TANKER